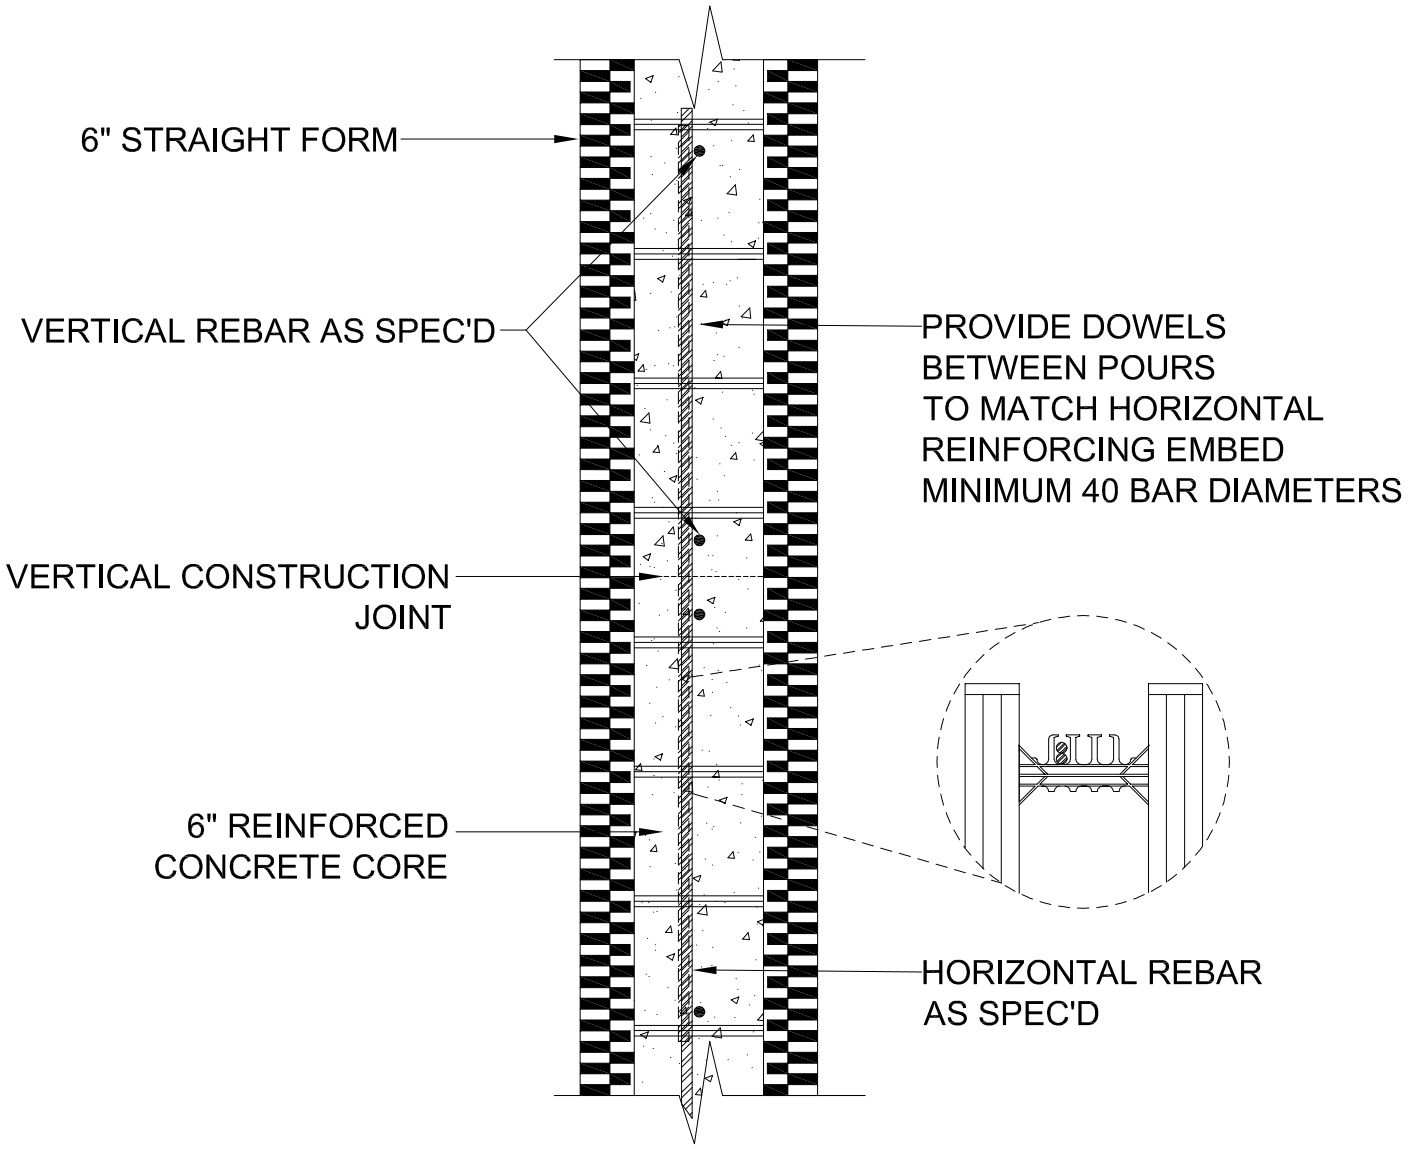

1 VERTICAL CONSTRUCTION JOINT

6" FORM

BuildBlock® BUILDING SYSTEMS
BUILDBLOCK.COM
TOLL FREE 1-866-222-2575

NOTE: CONSTRUCTION SHALL BE IN ACCORDANCE WITH ALL APPLICABLE LOCAL & NATIONAL CODES. THIS DOCUMENT IS PROVIDED AS A BENEFIT. IT IS THE RESPONSIBILITY OF THE USER TO MODIFY THIS DOCUMENT ACCORDING TO APPLICABLE LOCAL AND NATIONAL CODES & TO RESEARCH & UNDERSTAND SAFE METHODS OF USE & HANDLE OF PRODUCT. ALL DRAWINGS ARE SUBJECT TO CHANGE WITHOUT NOTICE. BUILDBLOCK ASSUMES NO LIABILITY FROM THE USE OF THIS DOCUMENT.

6 INCH HORIZONTAL CONSTRUCTION JOINT

DATE / REVISION / BY	7-2-23 / 1 / AQ
SCALE	NTS
FILE NAME	2.015 - BB600